



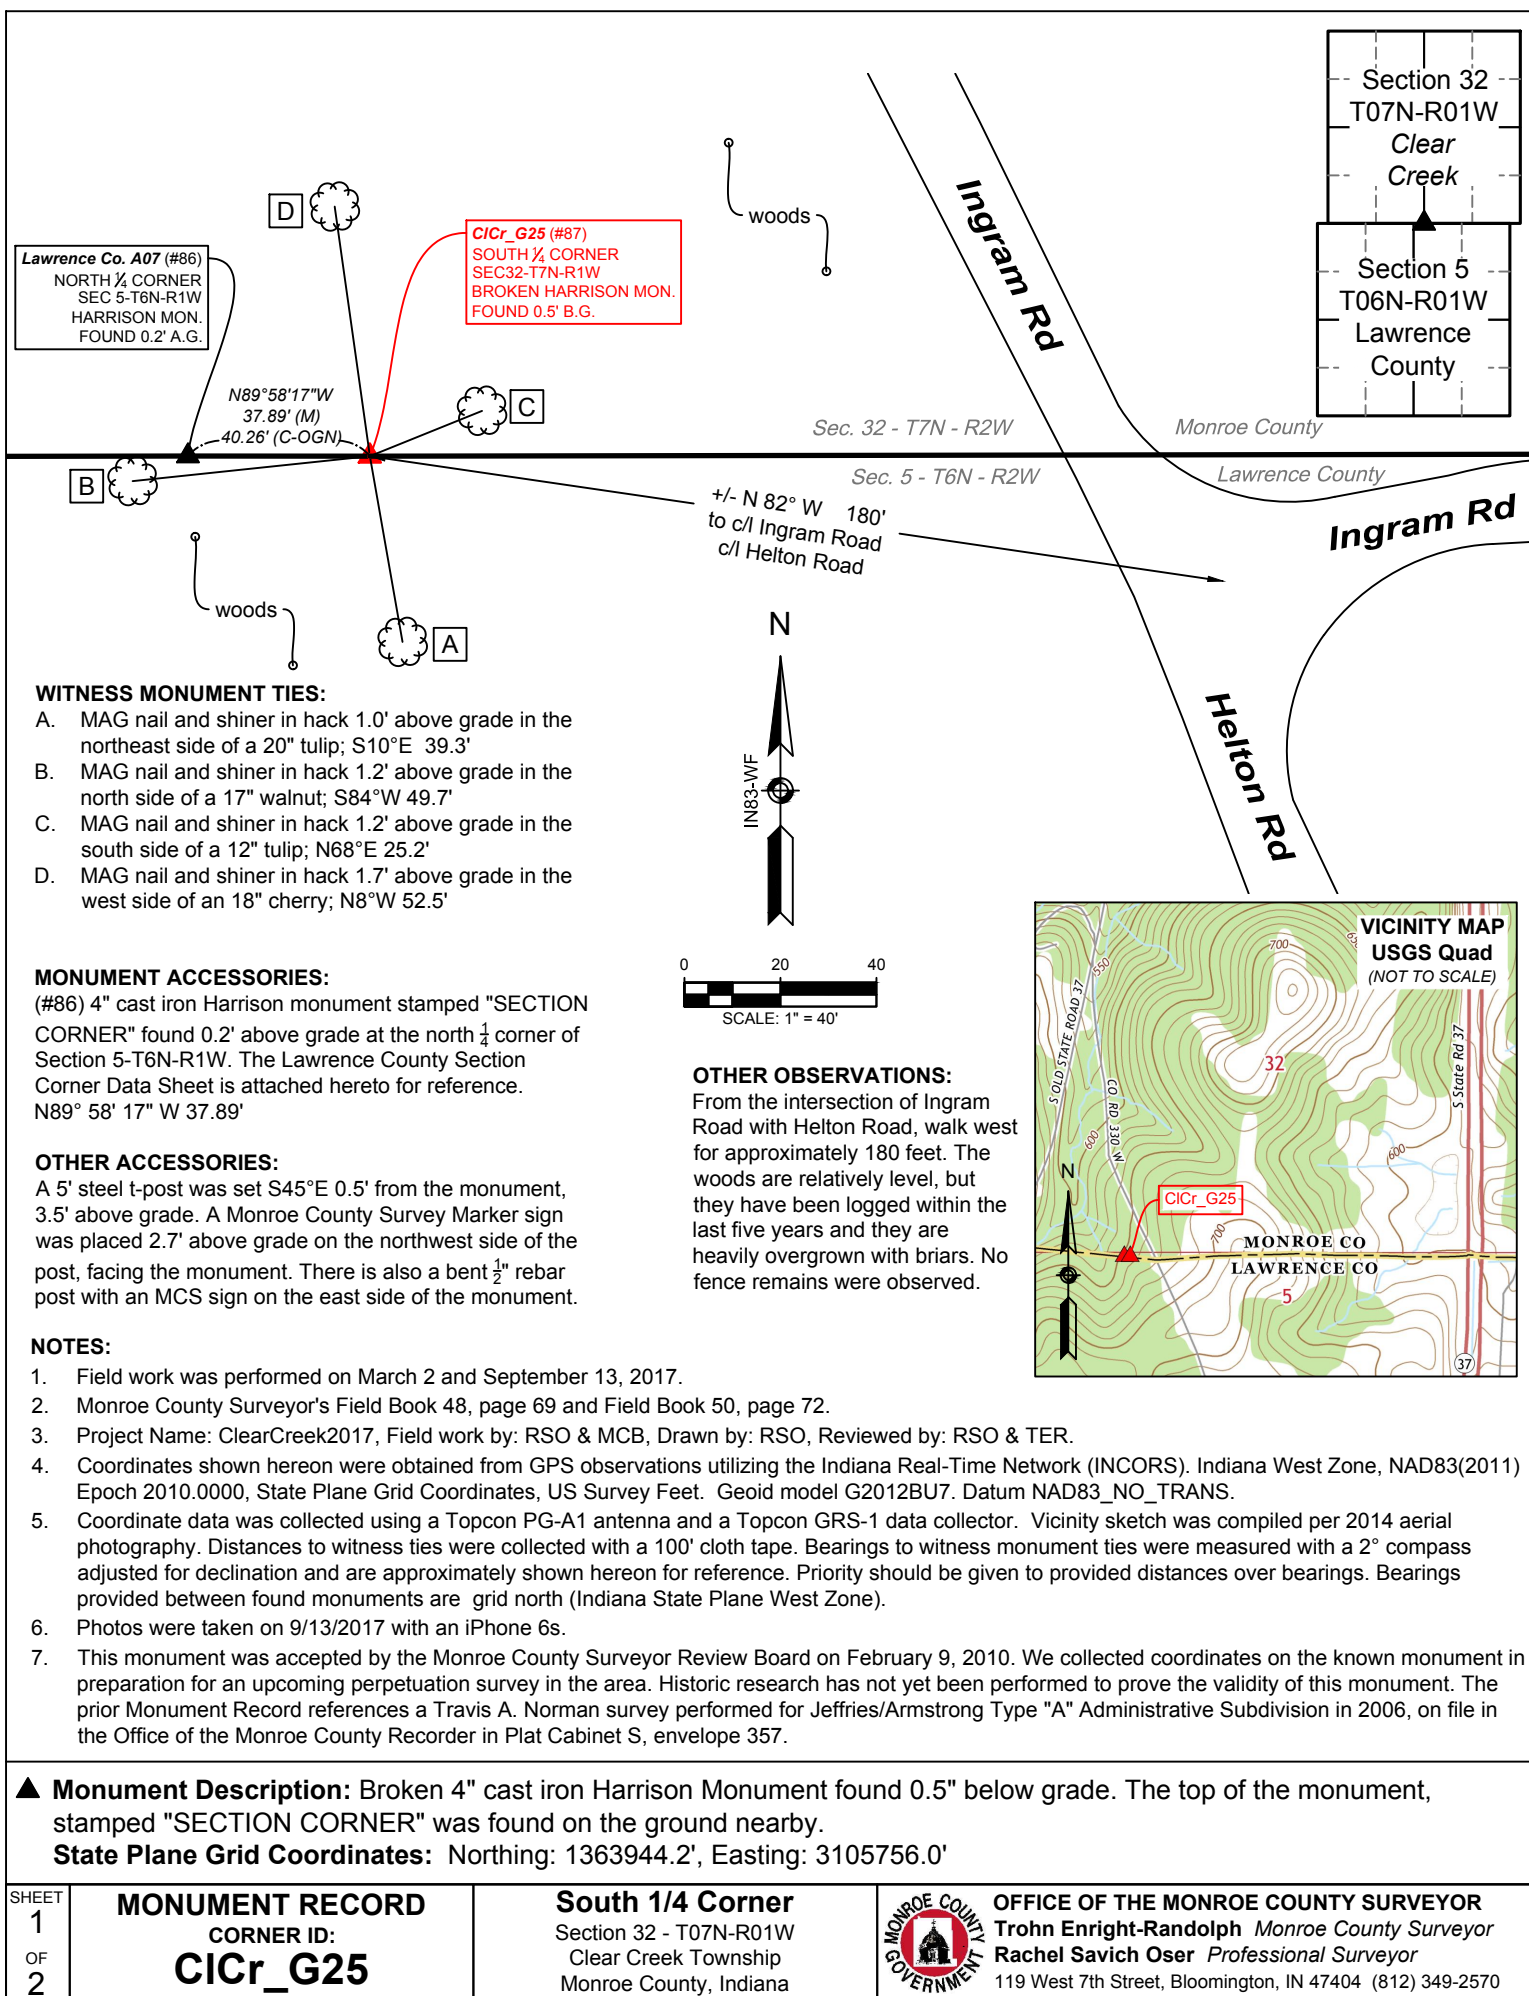

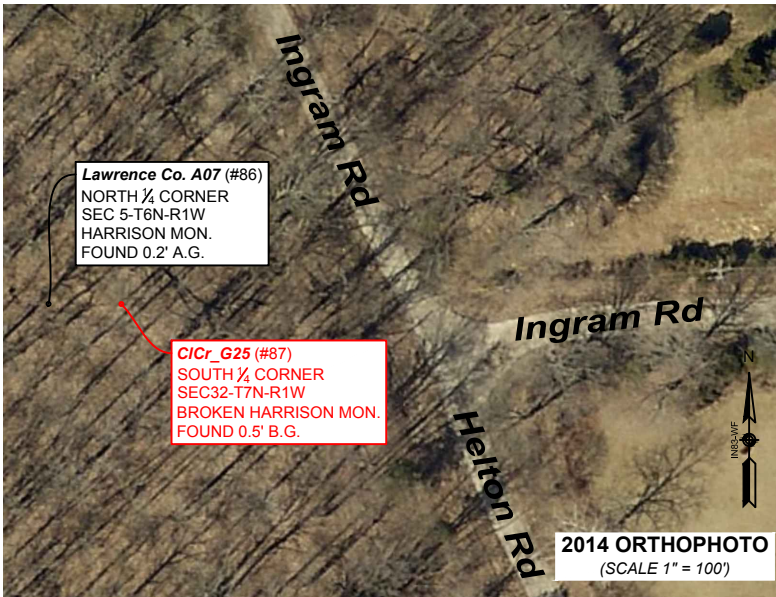

Trohn Enright-Randolph
Trohn Enright-Randolph
Monroe County Surveyor



Accepted by the Monroe
County Surveyor Review Board
on November 21, 2017



Rachel Oser
Rachel Savich Oser, State of Indiana
Professional Surveyor No. 21100022

SHEET 2 OF 2	MONUMENT RECORD CORNER ID: CICr_G25	South 1/4 Corner Section 32 - T07N-R01W Clear Creek Township Monroe County, Indiana	 MONROE COUNTY SURVEYOR'S OFFICE Trohn Enright-Randolph <i>Monroe County Surveyor</i> Rachel Savich Oser <i>Professional Surveyor</i> 119 West 7th Street, Bloomington, IN 47404 (812) 349-2570
-----------------------	---	---	---

MONUMENT RECORD
State of Indiana - County of Monroe

Section: 32

Township: 7 North


Range: 1 West

Corner ID: ClCr G-25

Monument Description & Remarks: 4" diameter Cast Iron stamped "SECTION CORNER".
Survey Sign 1.5ft above ground at pt. C

References On File: Travis A. Norman survey, Jeffries/Armstrong type "A" Administrative Subdivision (2006), on file in Recorder Office cabinet S, envelope 357

RECOVERY TIE DRAWING
Field Book 43 Page No. 44

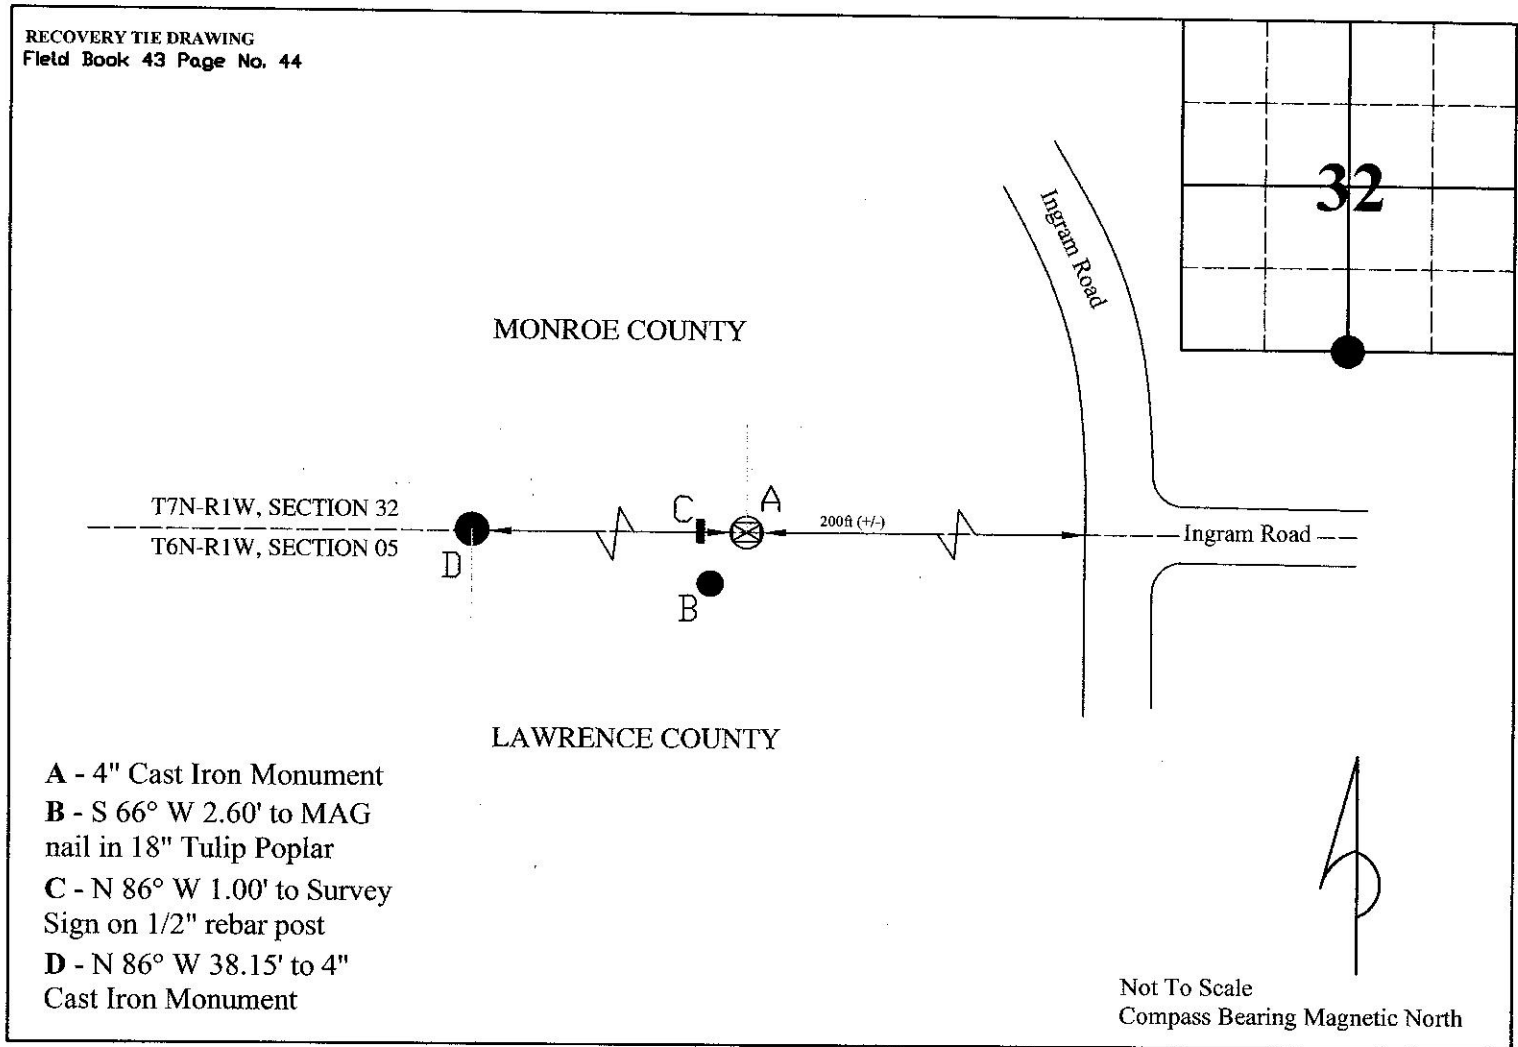


I, Kevin P. Enright, Monroe County Surveyor, hereby certify that this document was prepared under my direction in accordance with the provisions of section 36-2-12-11 of the Indiana Code; and the above data is given under my hand and seal this 2nd day of February, 2010.

Kevin P. Enright

Administered by the Monroe County Surveyor Review Board

Date: 2/9/2010

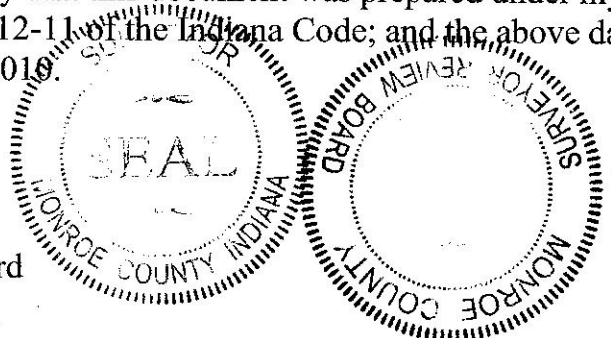



CI Cr G25

02/04/2010